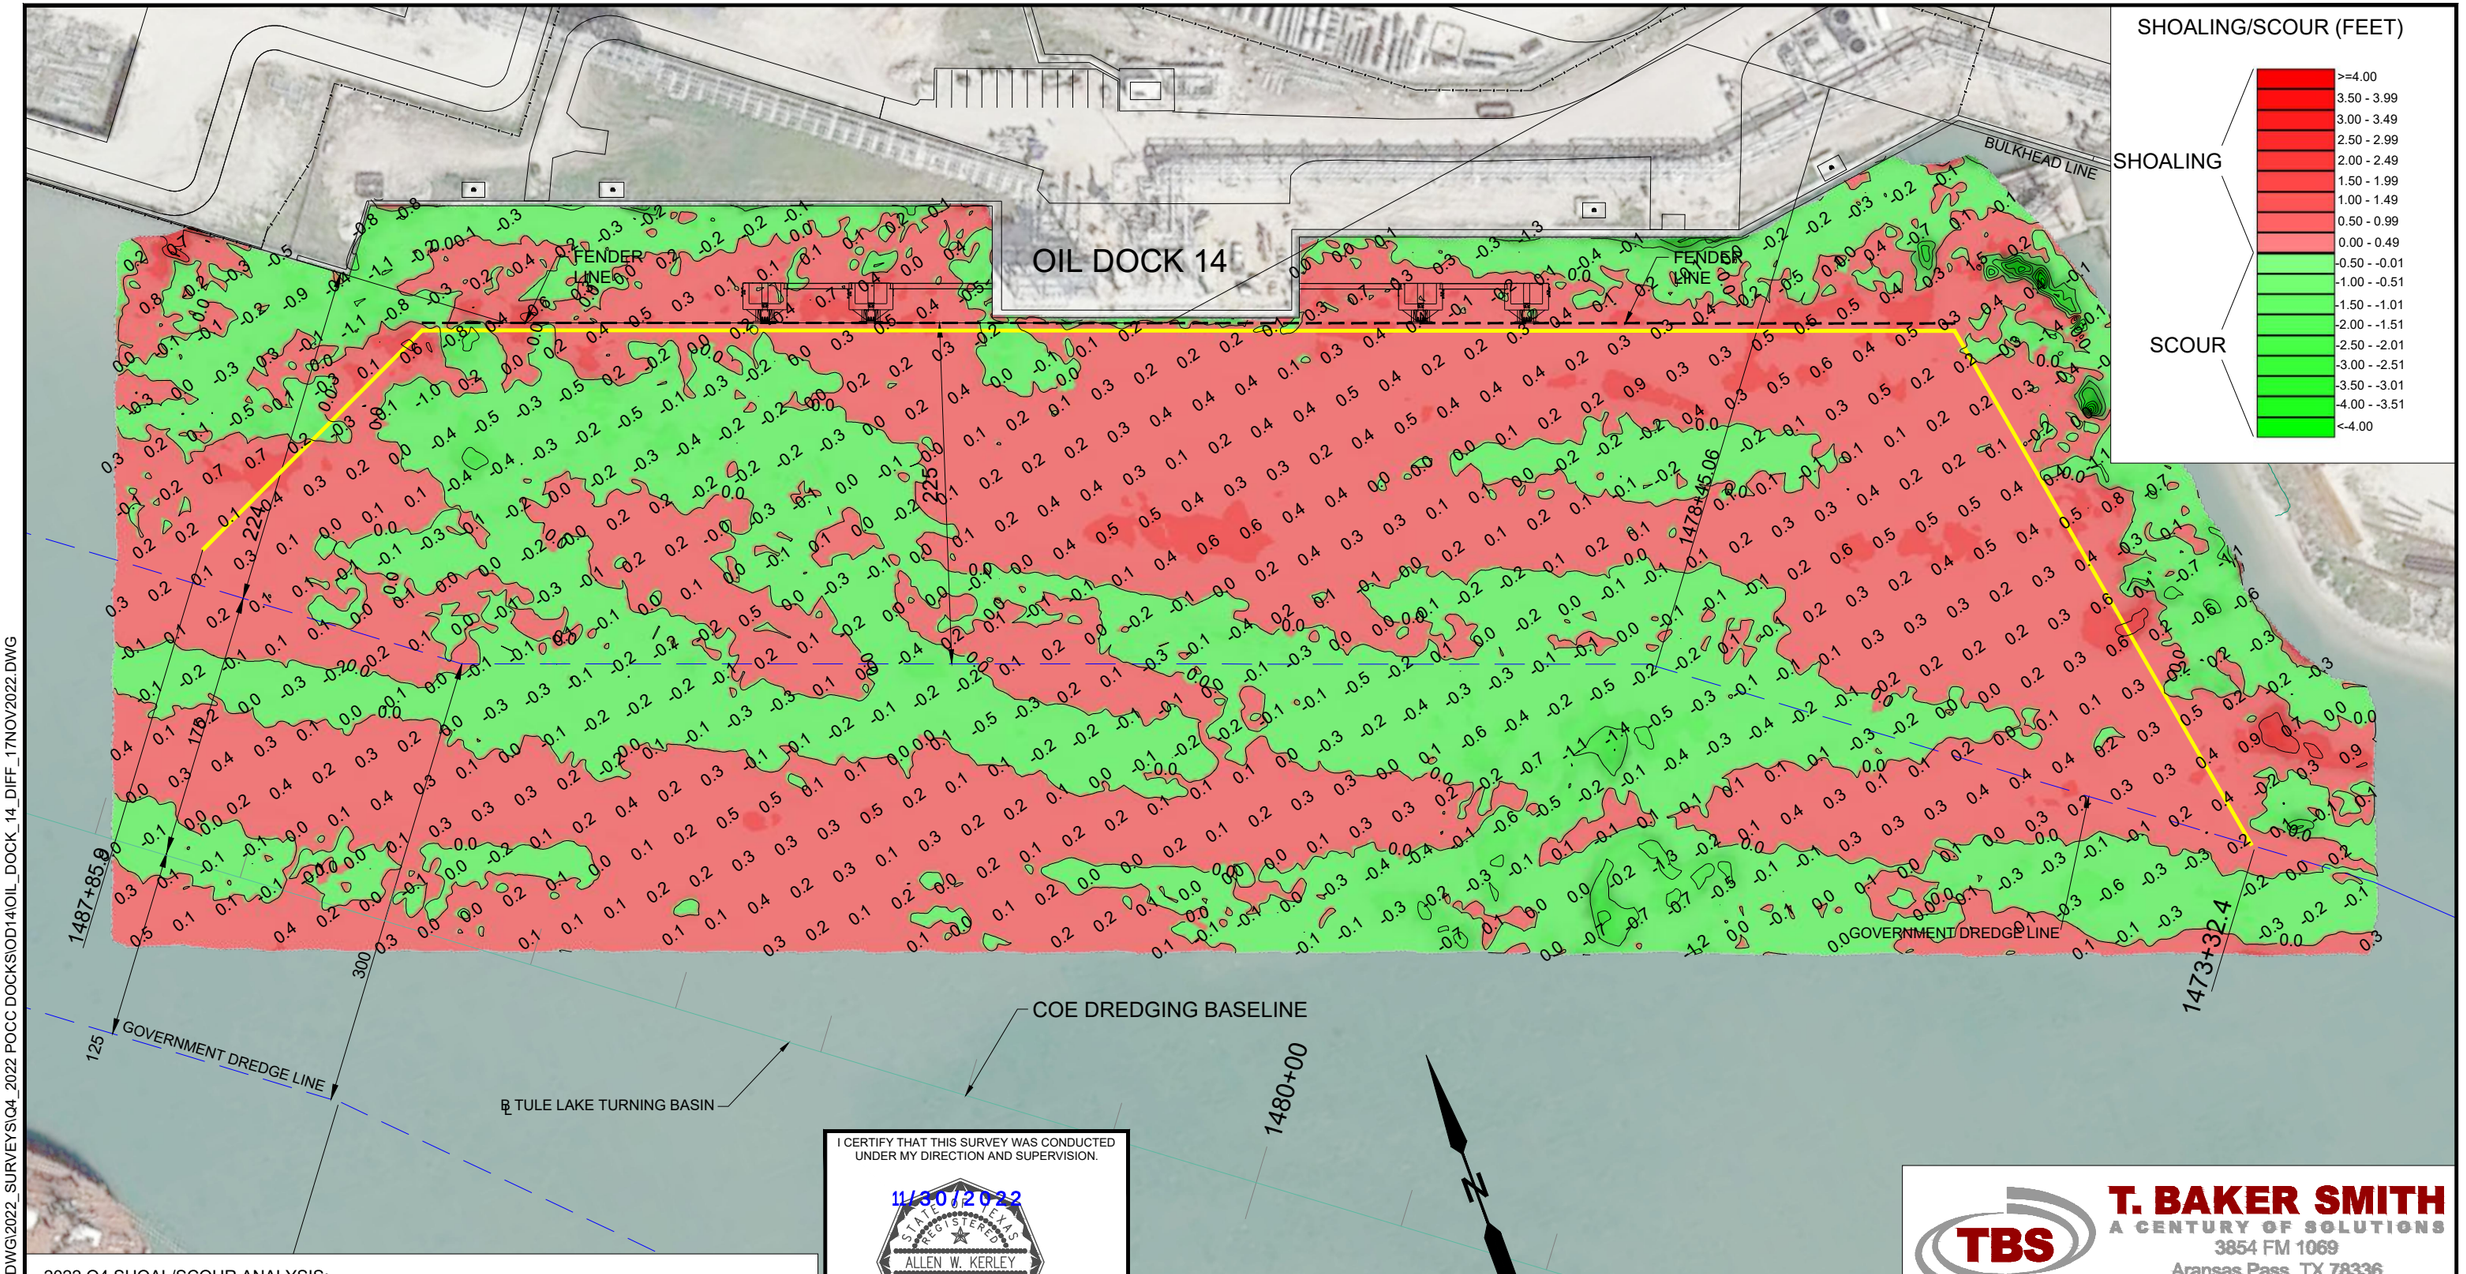

2022 Q4 SHOAL/SCOUR ANALYSIS:
- OBSERVED NEGLIGIBLE SHOALING AT THE EAST END OF THE DOCK..
- OBSERVED NEGLIGIBLE SCOURING AT THE WEST END OF THE DOCK.

NOTES:
1. SOUNDINGS WERE RECORDED BY T.BAKER SMITH SERVICES ON 4 AUGUST, 2022 AND 17 NOVEMBER, 2022. SEA FLOOR CONDITIONS ARE SUBJECT TO CHANGE.
2. ALL READINGS ARE BASED ON THE DIFFERENCE BETWEEN SOUNDINGS TAKEN ON THE ABOVE DATES. A POSITIVE NUMBER INDICATES SHOALING.
3. SEE DOCK SURVEY DRAWINGS FOR ACTUAL SOUNDINGS.

I CERTIFY THAT THIS SURVEY WAS CONDUCTED UNDER MY DIRECTION AND SUPERVISION.

11/30/2022

STATE OF TEXAS REGISTERED ALLEN W. KERLEY 5427 PROFESSIONAL LAND SURVEYOR

Registered Professional Land Surveyor
Allen W. Kerley, R.P.L.S. No. 5427

50 0 50 100 150 200 250 300

SCALE: 1" = 100 FEET @ 11" X 17"

NO.	DATE	REVISION

T. BAKER SMITH
A CENTURY OF SOLUTIONS
3854 FM 1069
Aransas Pass, TX 78336
(361)334-5719 - tbsmith.com
TBPLS #10194575

PORT CORPUS CHRISTI

PORT OF CORPUS CHRISTI AUTHORITY

2022 Q3 - 2022 Q4 ANALYSIS
OIL DOCK 14

SCALE:	1"= 100'	PLAN	DATE: NOV. 2022
DWN. BY:	CDW		

11/30/2022 - P:\Y-2022\2022.0013\DWG\2022_SURVEYS\Q4_2022 POCC DOCKS\OD14\OIL_DOCK_14_DIFF_17NOV2022.DWG