POINT	NORTHING	EASTING	DESCRIPTION
1	17196601.0	1299251.6	KING PILE FACE
2	17196580.9	1299337.5	KING PILE FACE
3	17196573.3	1299361.9	DOCK CORNER
4	17196560.4	1299417.4	DOCK CORNER
5	17196559.9	1299437.4	KING PILE FACE
6	17196537.1	1299539.1	KING PILE FACE
7	17196502.6	1299683.6	KING PILE FACE
8	17196484.2	1299755.0	KING PILE FACE
9	17196462.6	1299850.9	KING PILE FACE
10	17196455.3	1299872.9	DOCK CORNER
11	17196441.9	1299928.4	DOCK CORNER
12	17196439.2	1299949.0	KING PILE FACE
13	17196412.6	1300061.3	KING PILE FACE

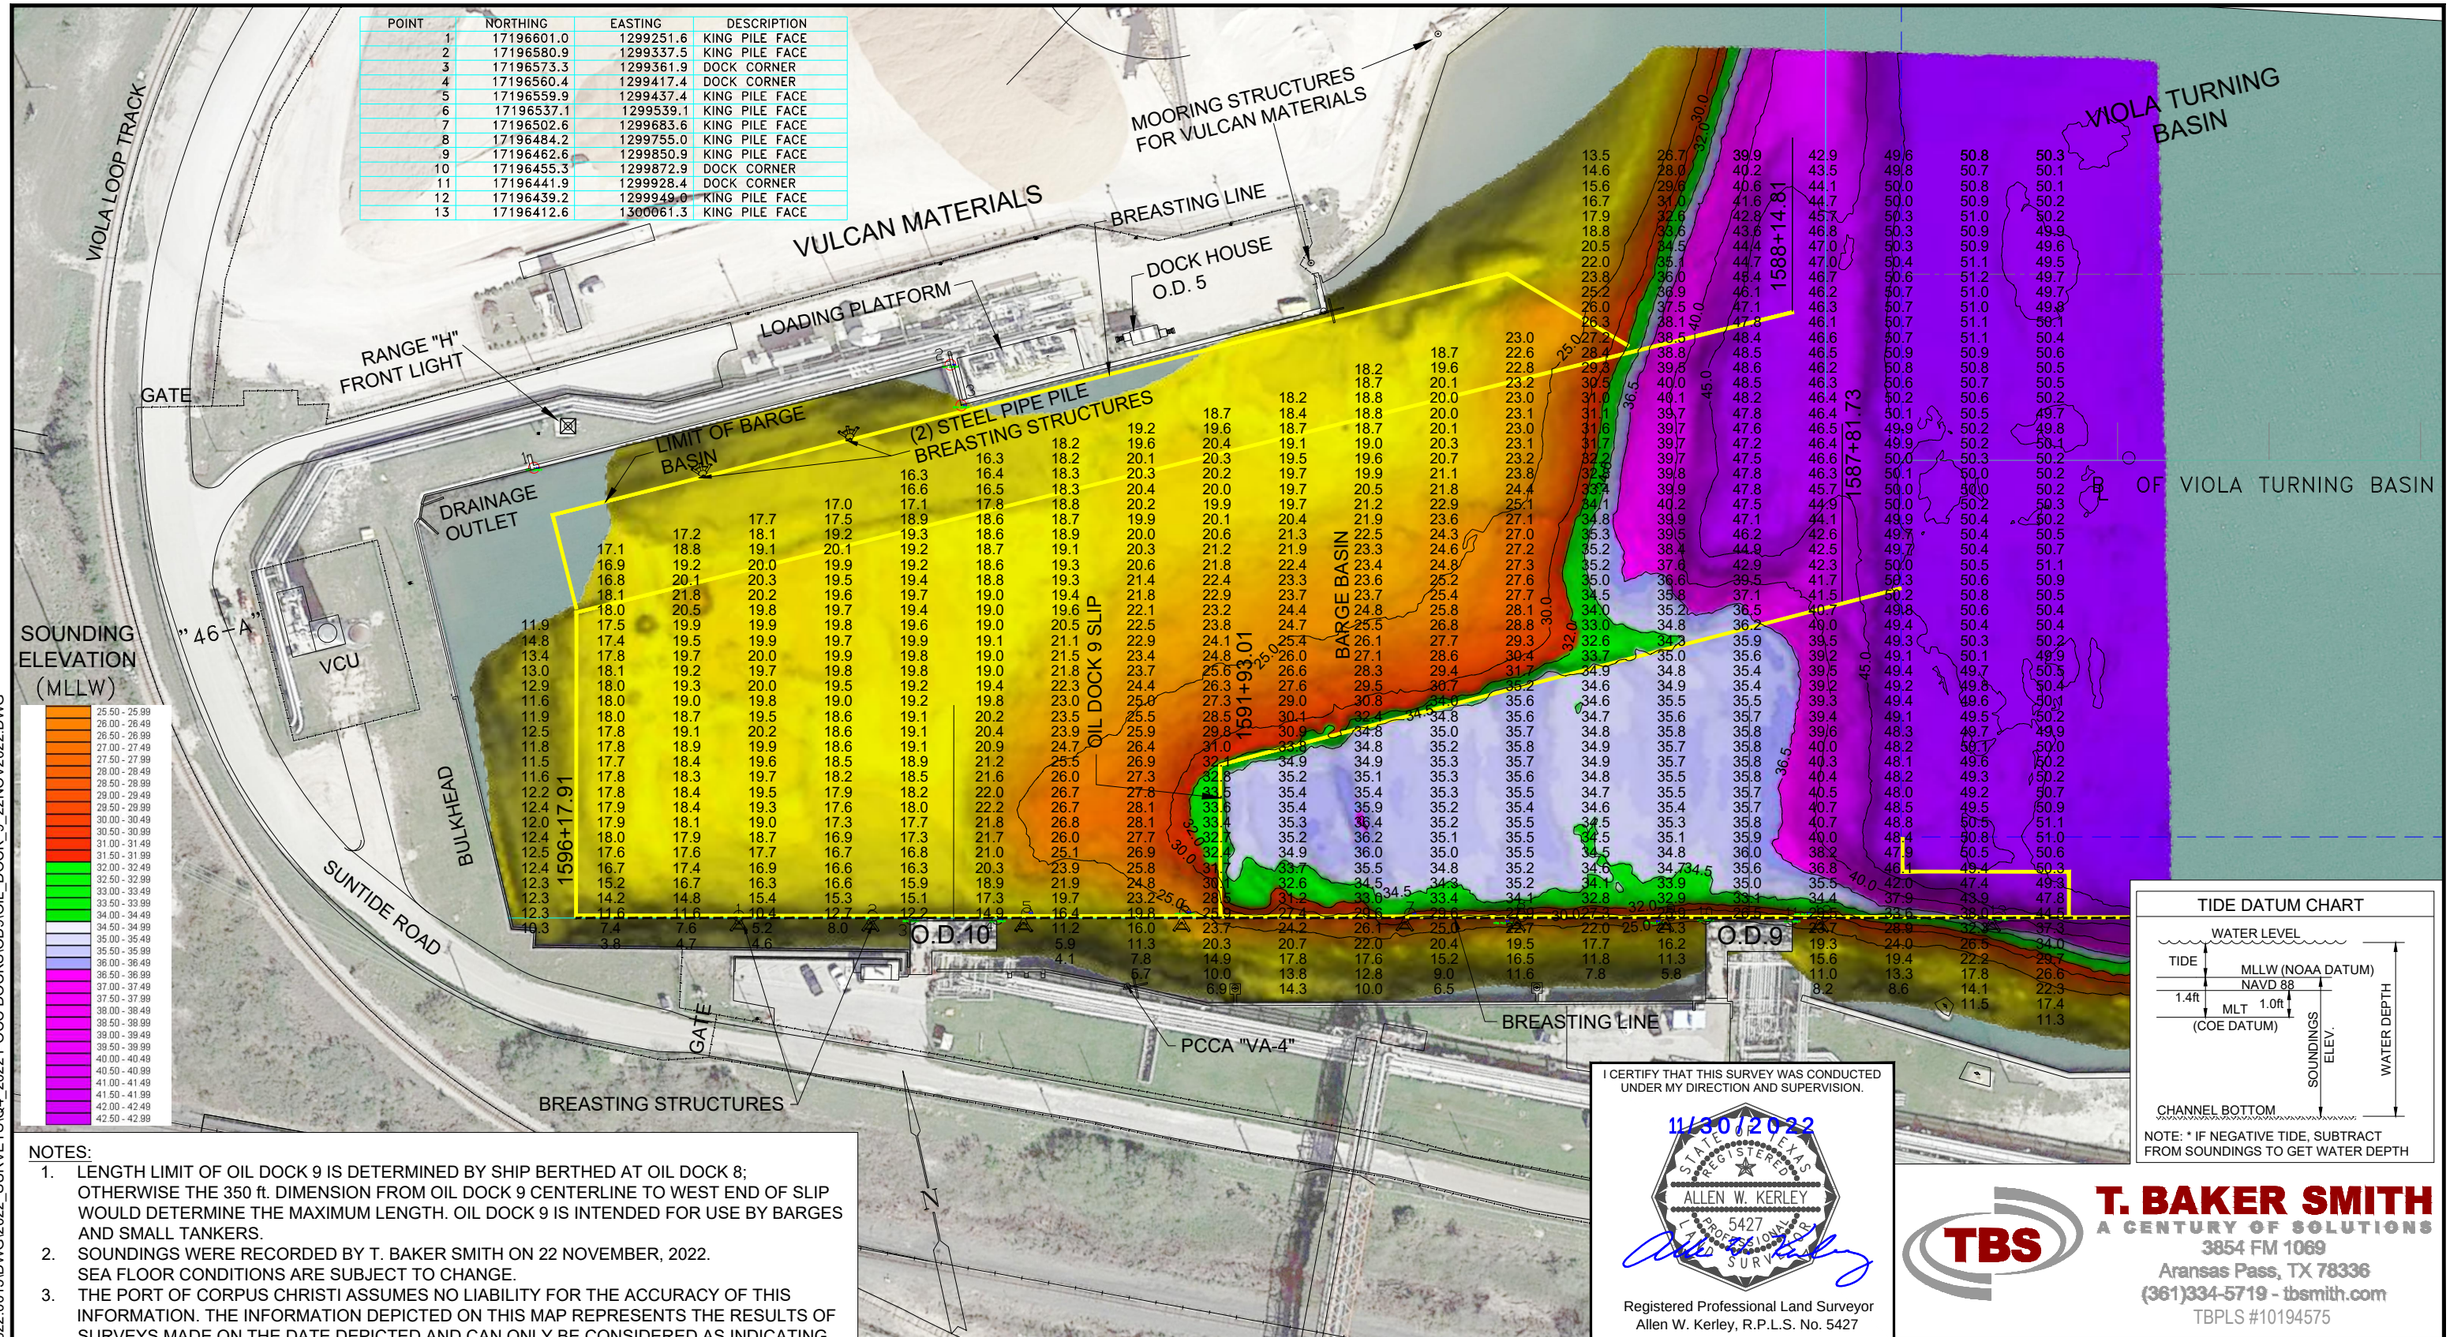

SOUNDING ELEVATION (MLLW)

25.50 - 25.99
26.00 - 26.49
26.50 - 26.99
27.00 - 27.49
27.50 - 27.99
28.00 - 28.49
28.50 - 28.99
29.00 - 29.49
29.50 - 29.99
30.00 - 30.49
30.50 - 30.99
31.00 - 31.49
31.50 - 31.99
32.00 - 32.49
32.50 - 32.99
33.00 - 33.49
33.50 - 33.99
34.00 - 34.49
34.50 - 34.99
35.00 - 35.49
35.50 - 35.99
36.00 - 36.49
36.50 - 36.99
37.00 - 37.49
37.50 - 37.99
38.00 - 38.49
38.50 - 38.99
39.00 - 39.49
39.50 - 39.99
40.00 - 40.49
40.50 - 40.99
41.00 - 41.49
41.50 - 41.99
42.00 - 42.49
42.50 - 42.99

TIDE DATUM CHART

NOTE: * IF NEGATIVE TIDE, SUBTRACT FROM SOUNDINGS TO GET WATER DEPTH

NOTES:

1. LENGTH LIMIT OF OIL DOCK 9 IS DETERMINED BY SHIP BERTHED AT OIL DOCK 8; OTHERWISE THE 350 ft. DIMENSION FROM OIL DOCK 9 CENTERLINE TO WEST END OF SLIP WOULD DETERMINE THE MAXIMUM LENGTH. OIL DOCK 9 IS INTENDED FOR USE BY BARGES AND SMALL TANKERS.
2. SOUNDINGS WERE RECORDED BY T. BAKER SMITH ON 22 NOVEMBER, 2022. SEA FLOOR CONDITIONS ARE SUBJECT TO CHANGE.
3. THE PORT OF CORPUS CHRISTI ASSUMES NO LIABILITY FOR THE ACCURACY OF THIS INFORMATION. THE INFORMATION DEPICTED ON THIS MAP REPRESENTS THE RESULTS OF SURVEYS MADE ON THE DATE DEPICTED AND CAN ONLY BE CONSIDERED AS INDICATING THE GENERAL CONDITIONS AT THAT TIME. THESE CONDITIONS ARE SUBJECT TO RAPID CHANGE DUE TO SHOALING EVENTS.
4. ALL READINGS ARE BASED ON THE NATIONAL OCEANIC AND ATMOSPHERIC ADMINISTRATION (NOAA) MEAN LOWER LOW WATER (MLLW) DATUM, (O.O')
5. HORIZONTAL DATUM: NAD-83, STATE PLANE, TEXAS SOUTH ZONE, US FEET.
6. TO GET THE DEPTH OF WATER, ADD THE CURRENT TIDE LEVEL TO THE READINGS SHOWN. (SEE TIDE DATUM CHART).

50 0 50 100 150 200 250 300

SCALE: 1" = 100 FEET @ 11" X 17"

I CERTIFY THAT THIS SURVEY WAS CONDUCTED UNDER MY DIRECTION AND SUPERVISION.

11/30/2022

STATE OF TEXAS REGISTERED ALLEN W. KERLEY 5427 PROFESSIONAL LAND SURVEYOR

Registered Professional Land Surveyor
Allen W. Kerley, R.P.L.S. No. 5427

T. BAKER SMITH
A CENTURY OF SOLUTIONS
3854 FM 1069
Aransas Pass, TX 78336
(361)334-5719 - tbsmith.com
TBPLS #10194575

NO.	DATE	REVISION

PORT CORPUS CHRISTI

PORT OF CORPUS CHRISTI AUTHORITY

SOUNDINGS
OIL DOCK 9

SCALE: 1"= 100'
DWN. BY: CDW
PLAN
DATE: NOV. 2022

11/28/2022 - P:\Y-2022\2022.0013\DWG\2022_SURVEYS\Q4_2022 POCC DOCKS\OD9\OIL_DOCK_9_22NOV2022.DWG